KEY

	01		02	Diverted traffic →	04	Diverted traffic ↑	06	Diversion ←	08	ROAD AHEAD CLOSED	10	Diverted traffic	12	Diverted traffic	14	ROAD AHEAD CLOSED ←	16
1A This road will be CLOSED (date) for xx days		ROAD CLOSED		Diversion ENDS	03	← Diverted traffic	05	Diversion →	07	Diversion ↑	09	Diverted traffic	11	Diverted traffic	13	Access to frontages only	15	ROAD AHEAD CLOSED →	17

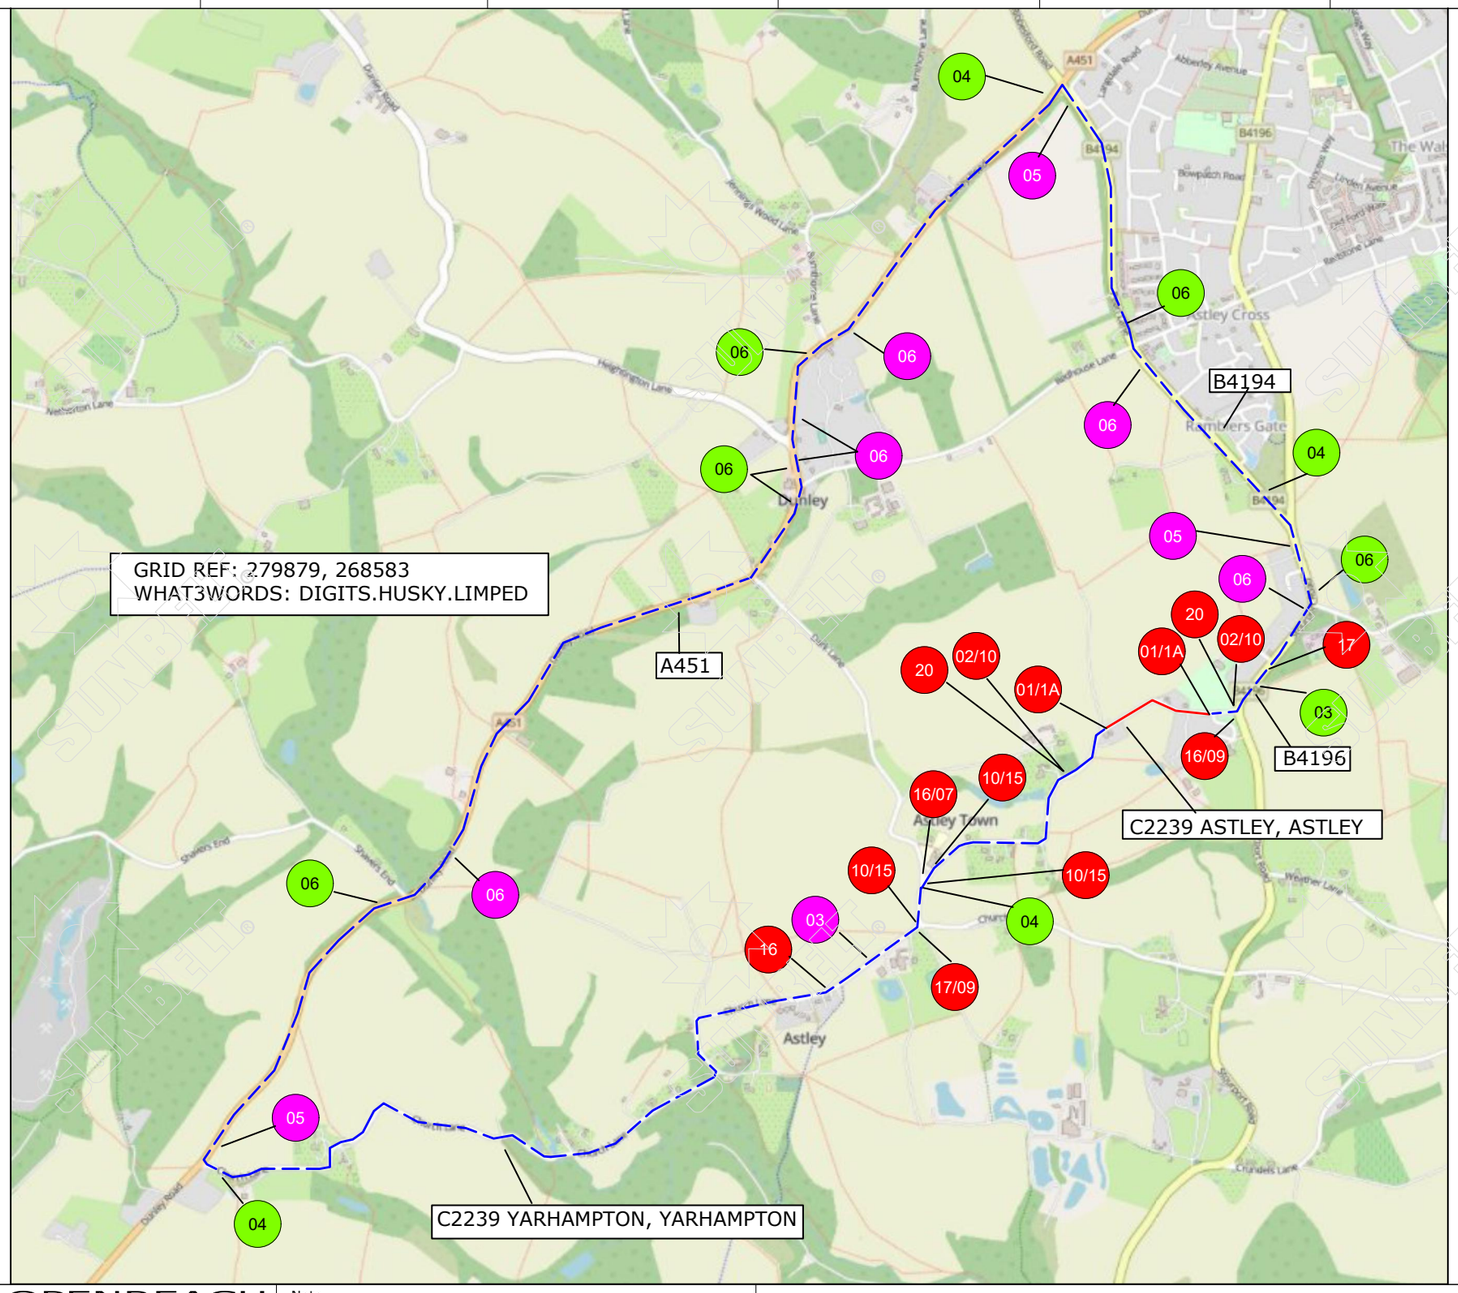

Diverted traffic → 18

Diverted traffic ← 19

NO THROUGH ROUTE 20

XXXXXXX XXXXXXX XXXXXXX XXXXXXX 21

ROAD CLOSURE

DIVERSION ROUTE

03 CLOCKWISE ROUTE

03 ANTI-CLOCKWISE ROUTE

ROAD CLOSURE LENGTH	220 METRES
ROAD CLOSURE WIDTH	3 METRES

Contract No	254-S015445	Client: OPENREACH	
Date	10/06/2025	Site Location / Drawing Title	
Drawn by	BO/878	2 SANDHAMPTON STOURPORT ON SEVERN DY13 0RQ	
Approved By	JW/254		
Purpose of works	TELECOM WORKS		
Version Number	01		
Amended By	xxxxxxxxx		
Amendment Date	xx/xx/xxxx	Scale	NOT TO SCALE
Sheet No	1 of 1	OS Licence No	0000000000000

Note
1. All equipment shall be approved and shall comply with the Department Of Transport specification MCE0111. This drawing does not show the normal road works signage that will be required as per Chapter 8.
2. All signs to be in accordance with TSGRD 2002 and to minimum class retroflective.
3. Minimum height of lettering to be 60mm and sign boards to be 1000mm (750mm where appropriate).

TO BE INSTALLED AT CLOSURE POINTS

The information in this drawing may not be copied or used by third parties without written consent from Sunbelt Rentals ltd (Traffic Management).
This layout is for installation by NRSWA, Lantra 12A,12B,12C,12D qualified persons.
All works shall be in accordance with Safety at Street Works and Road Works, A Code of Practice 2013 & Chapter 8

THIS DOCUMENT IS UNCONTROLLED WHEN PRINTED

The electronic version of this document is the approved and most current. Any printed version is uncontrolled and may not be current.

DETAIL AL (AL)
Manned Airlock system.
Notes:
1) Minimal site traffic 25 - 30m air lock is sufficient, Extend airlock for larger work vehicle flow.
2) Red lamps to be used on Nissen Barrier (all HE netwoks)

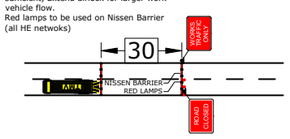

SUNBELT RENTALS
Sunbelt Rentals UK (Traffic Management)
Kemble Airfield Enterprise Park,Cirencester Road, Kemble GL7 6BQ
Telephone: 0370 050 0792